GRAPHIC ANNEX No. 1 FOR THE RULES AND REGULATIONS OF THE COMPETITION CONCERNING THE DEVELOPMENT OF MARIA KONOPNICKA SQUARE IN SUWAŁKI

INFORMATION MAP WITH THE COMPETITION DEMARCATION AREA AND MARKED FRONTAGE BUILDINGS BELONGING TO THE CITY OR STATE TREASURY INDICATING THE PLACE OF A NEW TRANSFORMER STATION
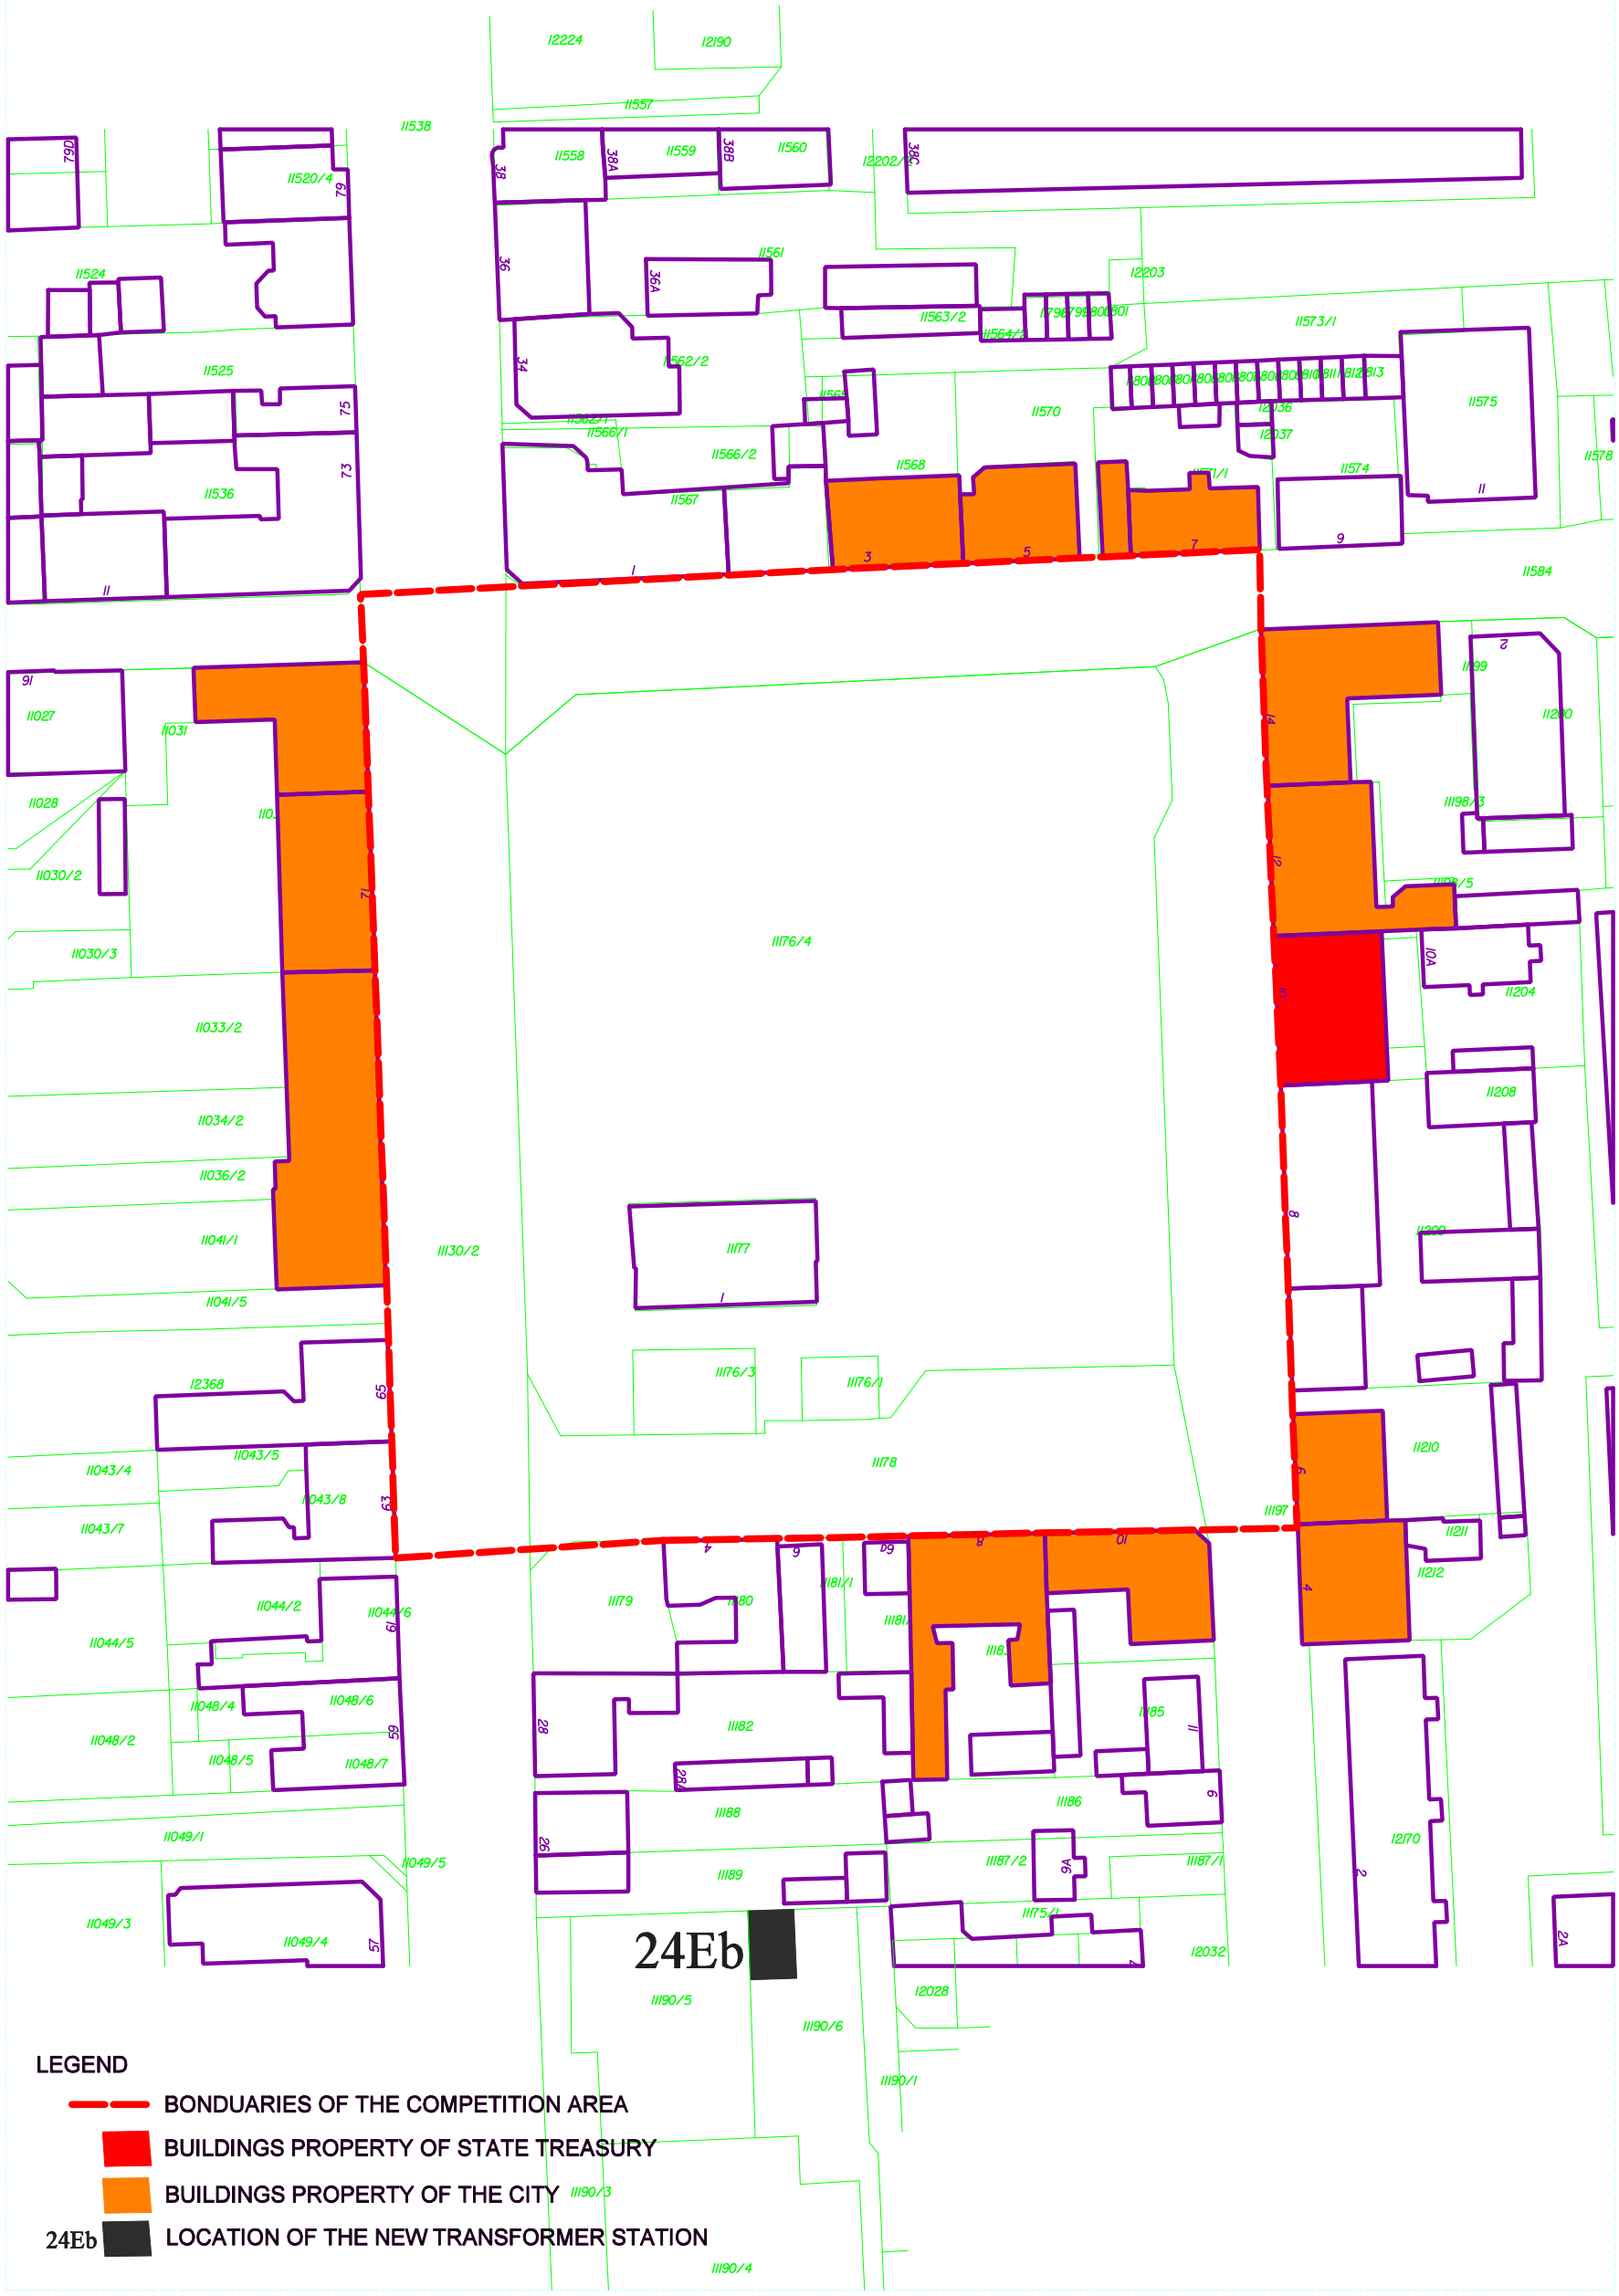
Scale 1:1000